PLAN OF
ATIKAMISIS LAKE SETTLEMENT

Being in parts of Sections 8 and 9, in Township 80, Range 11, West of Fifth Meridian

PROVINCE OF ALBERTA

Scale: 8 chains to an inch.

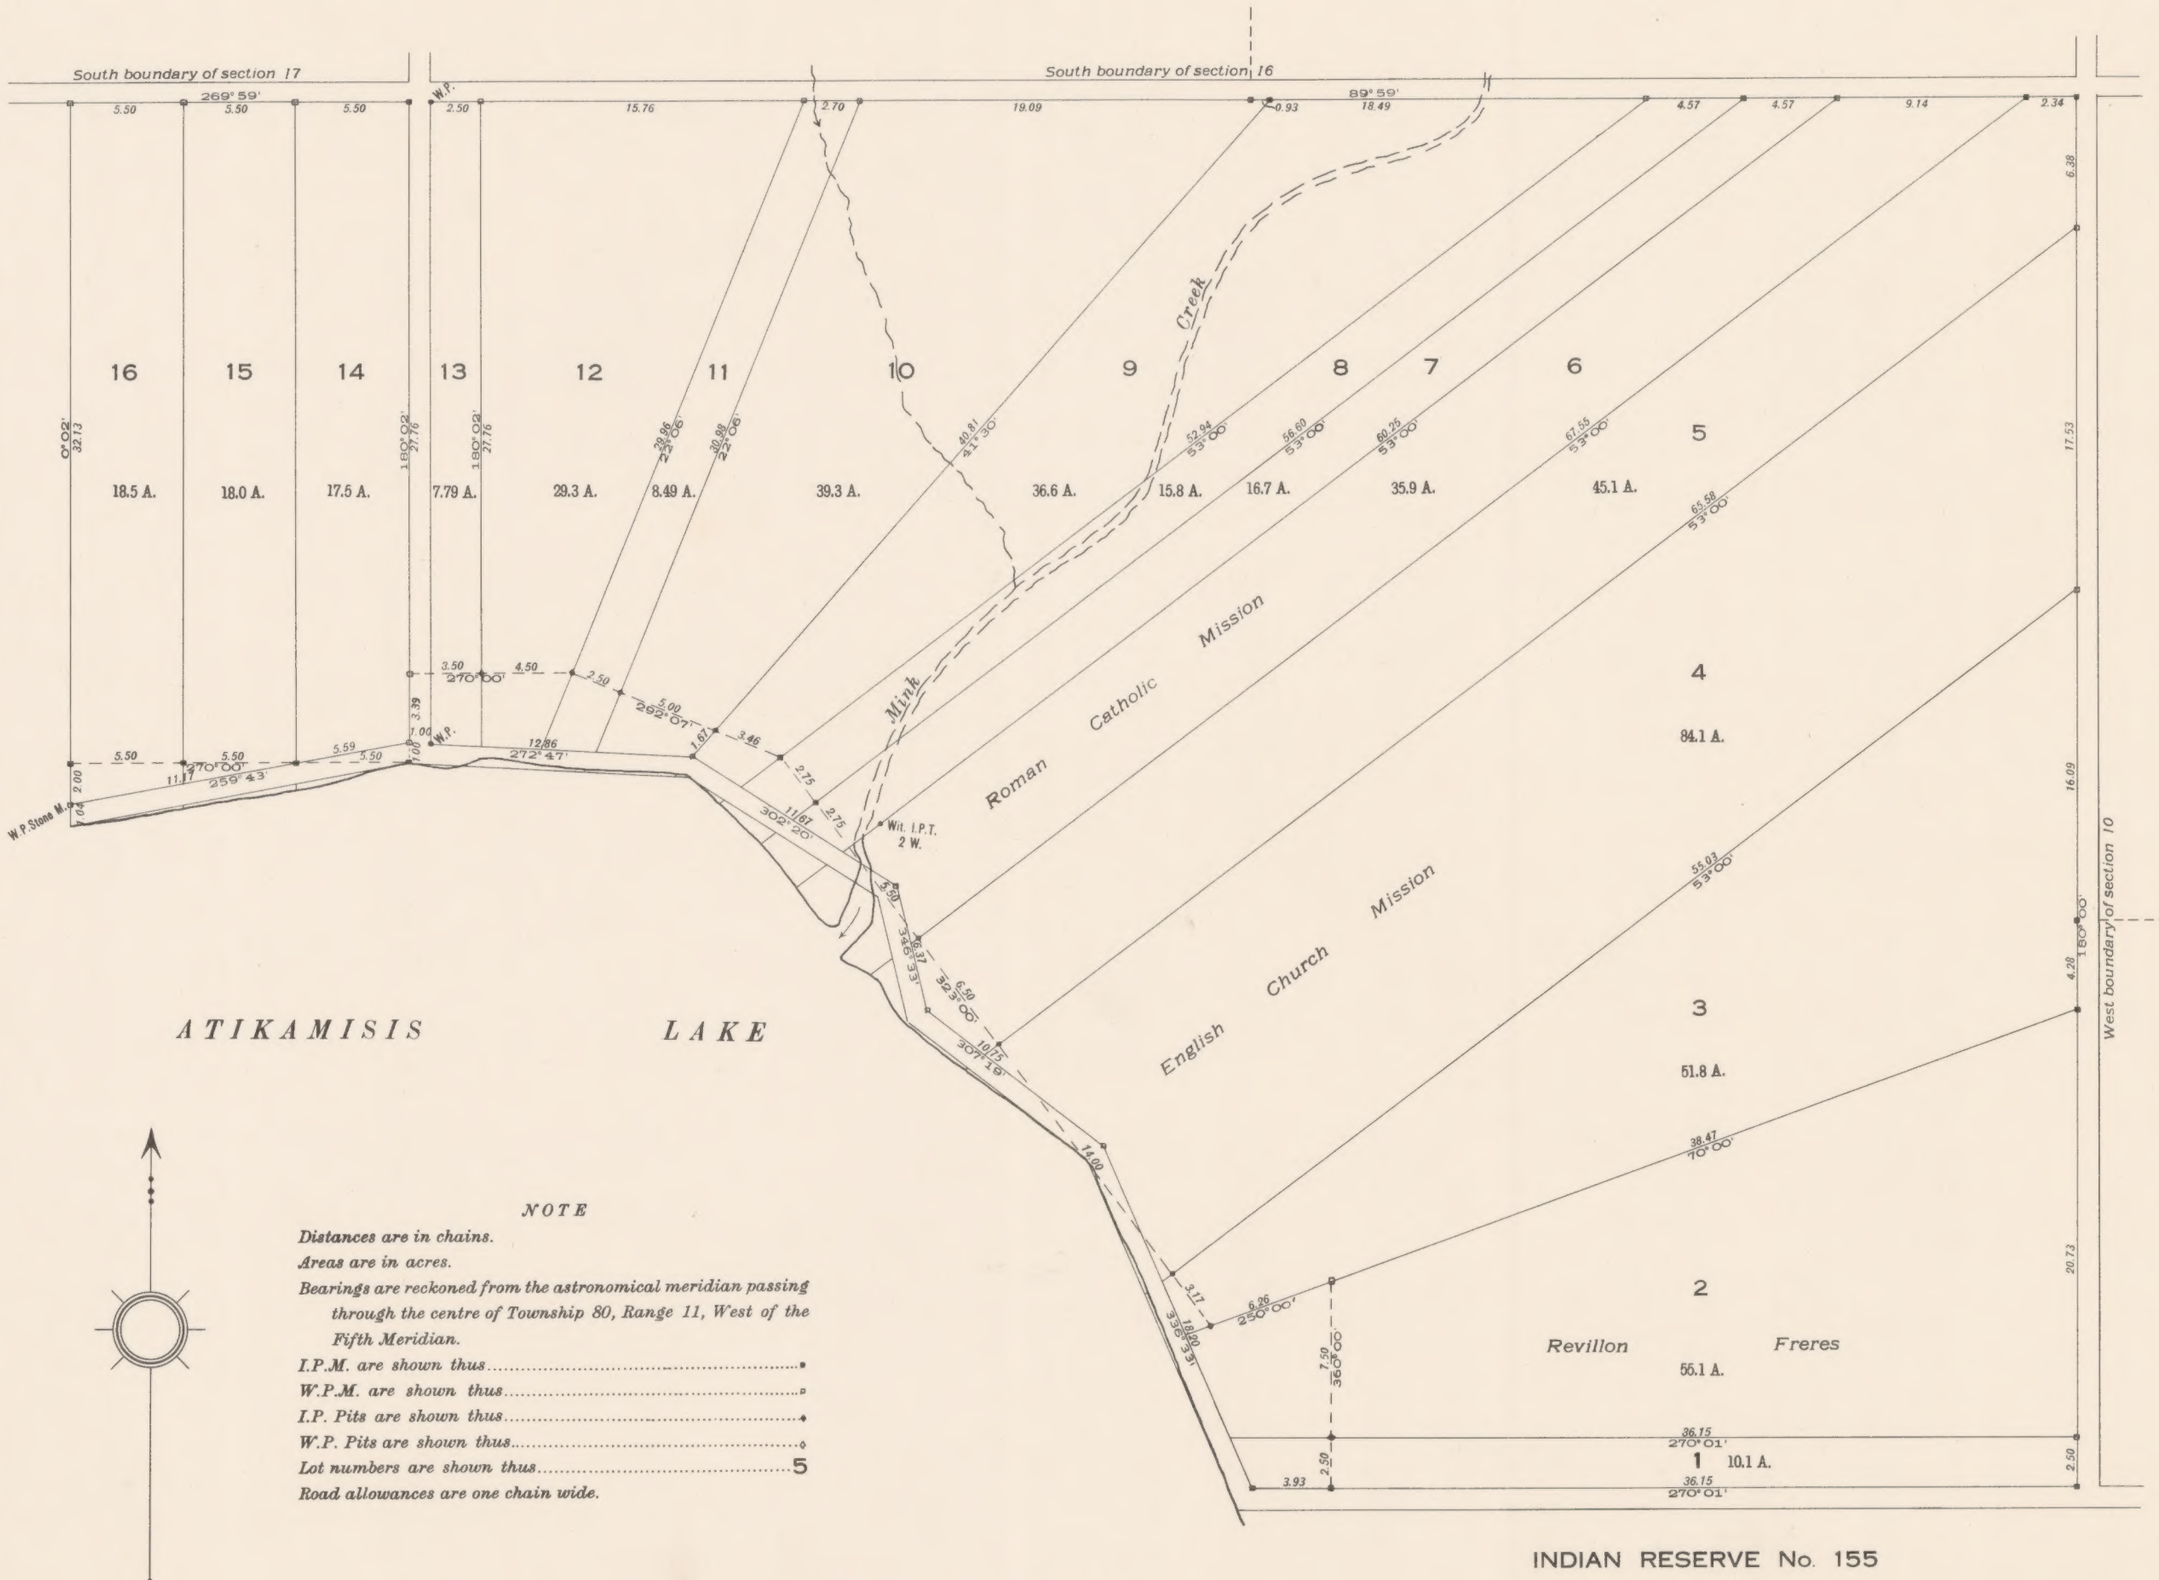

NOTE

Distances are in chains.
Areas are in acres.
Bearings are reckoned from the astronomical meridian passing through the centre of Township 80, Range 11, West of the Fifth Meridian.
I.P.M. are shown thus .....•
W.P.M. are shown thus .....▫
I.P. Pits are shown thus .....◆
W.P. Pits are shown thus .....◇
Lot numbers are shown thus 5
Road allowances are one chain wide.

Compiled from official surveys by
P. R. A. Belanger,.....D.L.S.....25th July, 1914

Department of the Interior, Ottawa, 8th September, 1915
Approved and Confirmed

E. Deville
Surveyor General.

REPRINTED AT THE OFFICE OF THE DIRECTOR OF SURVEYS, EDMONTON, ALBERTA.

William C. Wonders Map Collection
University of Alberta Libraries

Alta. - Townplans

Atikamisis Lake Settlement [Arch.] (1915)